NOTES

Copyright: All rights reserved.
This drawing must not be reproduced without permiss ion.
This drawing must not be scaled. Dimensions are in millimetres unless specified.

| REV | DATE | REVISION NOTE | BY | CHECK |
|---|---|---|---|---|
| | | | | |
| | | | | |
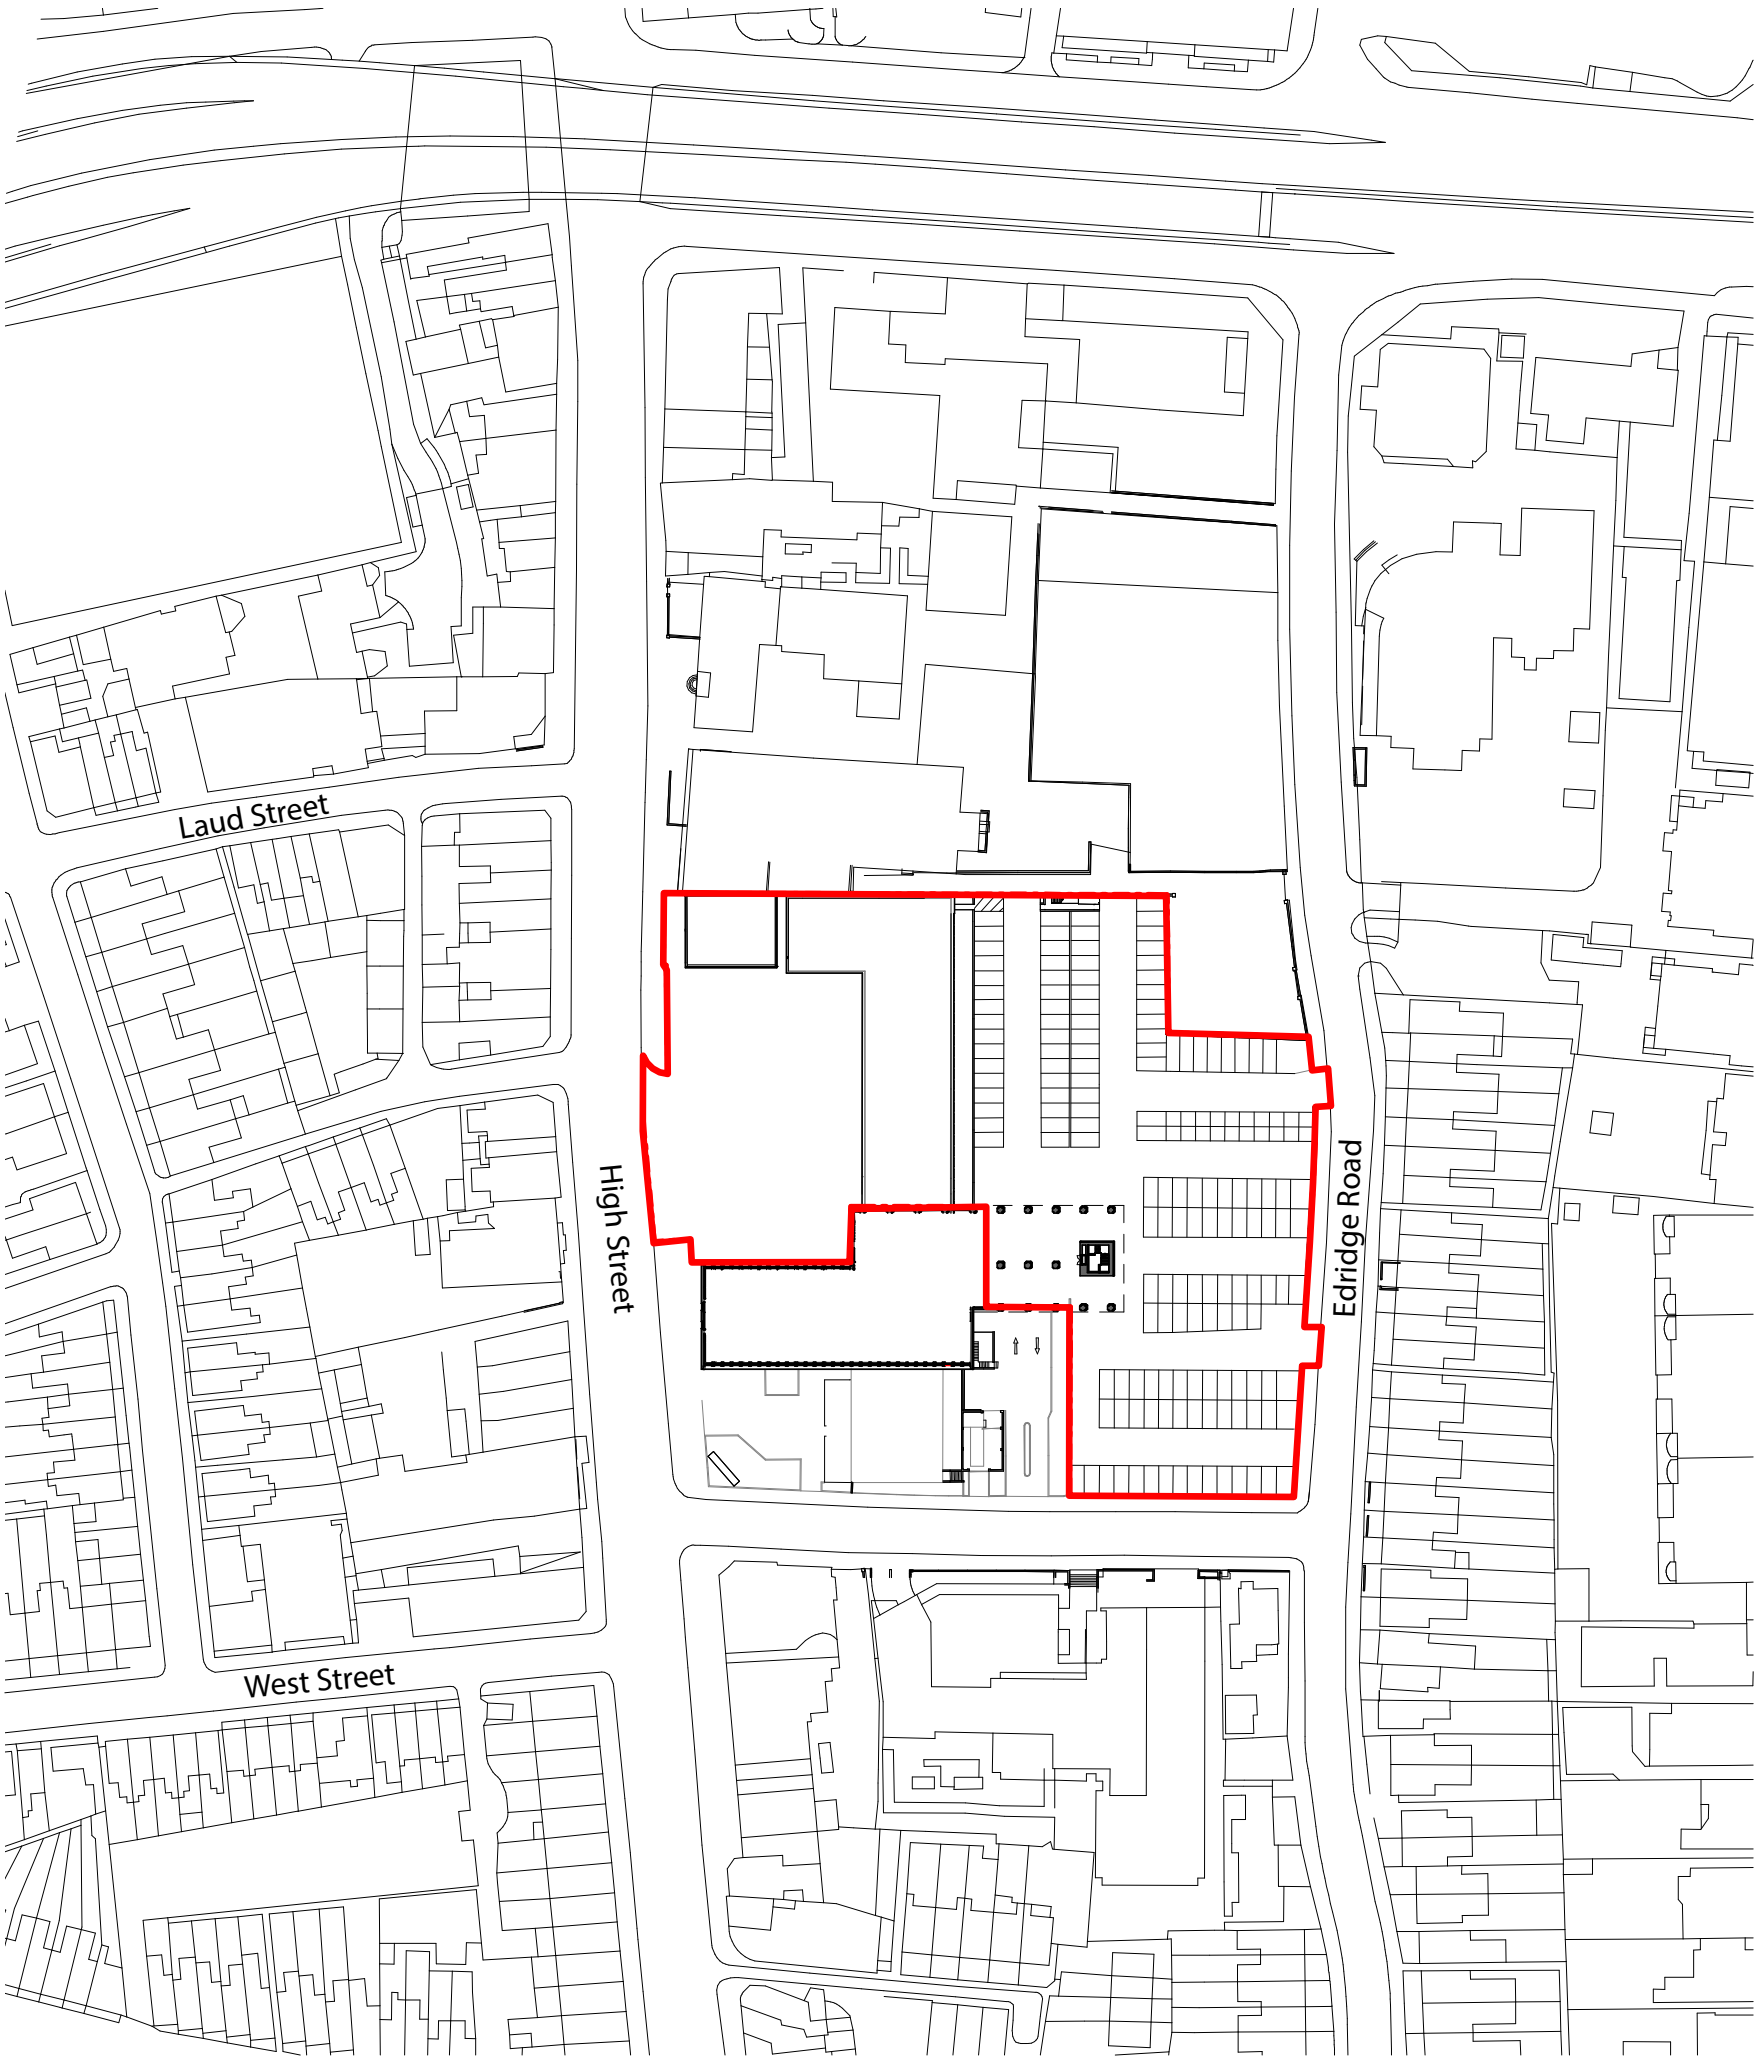


IN

ellis williams ARCHITECTS

Vanilla Factory 39 Fleet Street Liverpool L1 4AR
T: +44 (0)151 708 1802 E: info@ewa.co.uk

Leon Quarter

# Location Plan

2274_ AE(04)500 REV

STATUS | PLANNING

SCALE | 1 : 1250 @ A3

DRAWN BY | AM/JH

DATE | 09/27/18