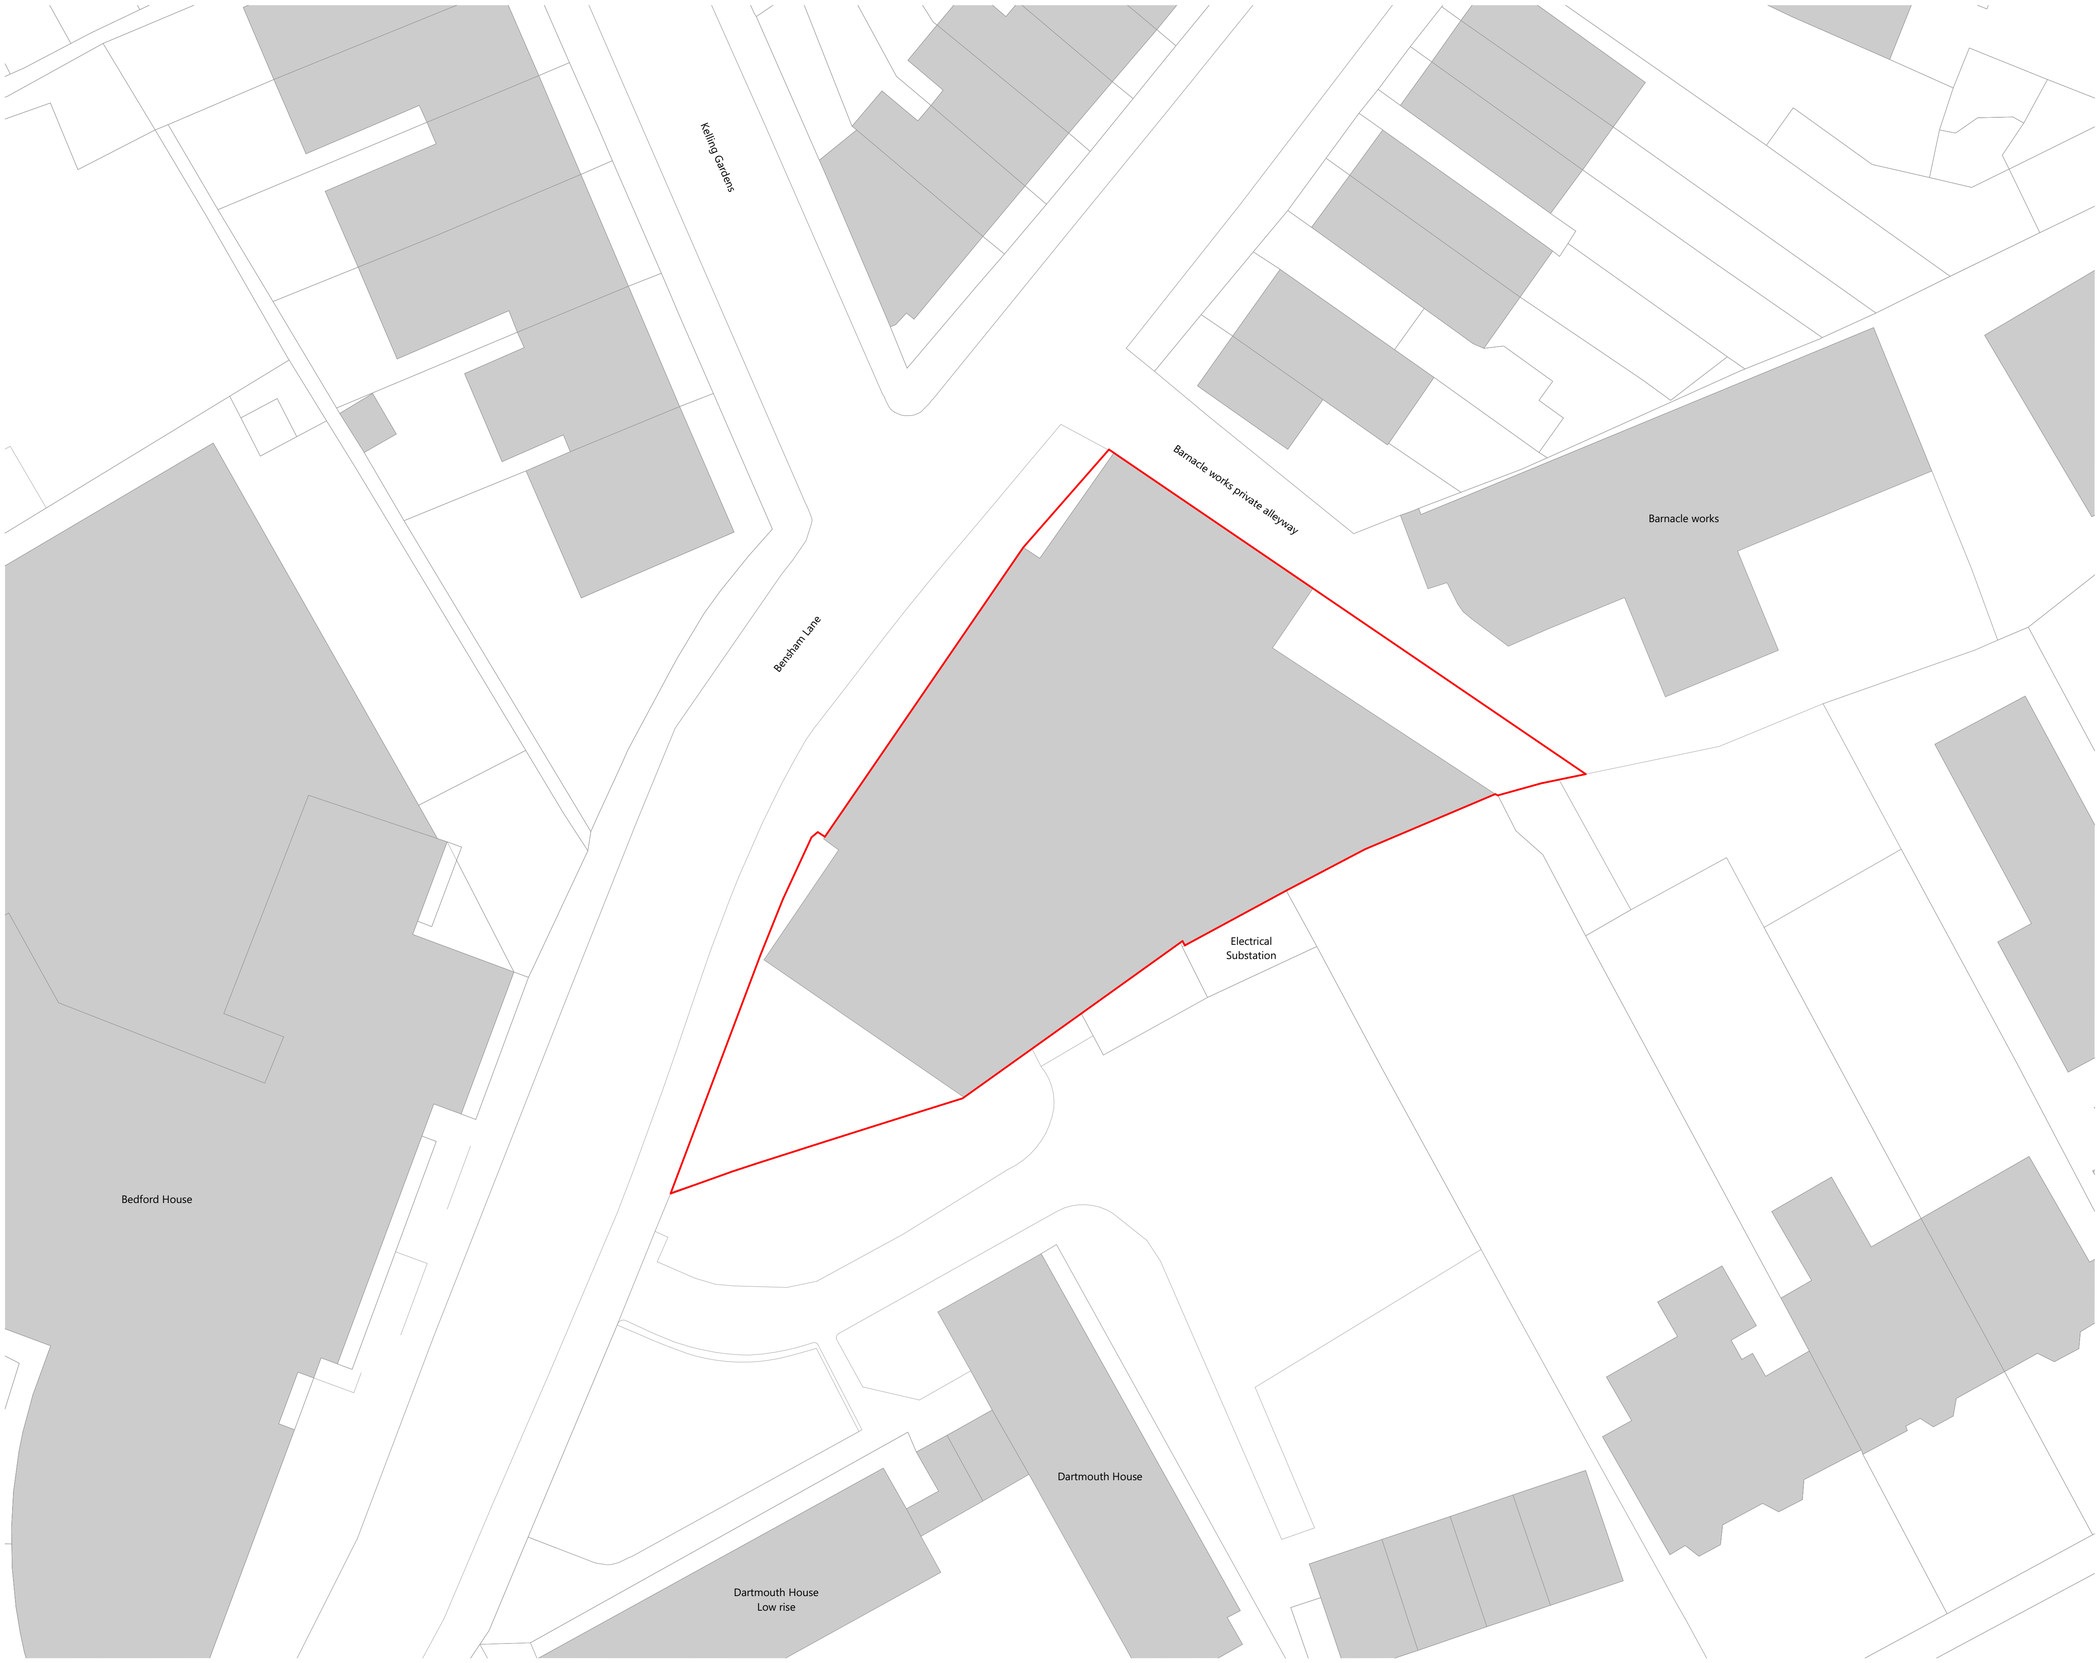

1 **Site Location plan - Existing**
Scale 1 : 200

Scale 1 : 200
0 2 4 6 8 10m

N

Legend

Site Boundary

Rev	Description	Date	Dr	Ap
P01	Planning	18/01/2021	AL	AP

Revisions

astudio
4th Floor, 30 Millbank, London SW1P 4DU
T: +44(0)207 401 4100 E: info@astudio.co.uk
www.astudio.co.uk

Client
THE OAKWOOD GROUP Est 1986

Project
Bensham Lane
2 Bensham Lane, Croydon

Drawing name
Site
Site Location Plan - Existing

Drawing number
BEN-AST-XX-XX-DR-A-010000
Project Orig Zone Location Type Role Sequence Number

Scale
As indicated

Format
A1

Project number	Drawing Status	Suitability	Rev
20004	**Planning**	**S0**	**P01**

Disclaimer: This drawing is to be read in conjunction with all related drawings. Do not scale from this drawing. All dimensions must be checked and verified on site before commencing any work or producing shop drawings.The originator should be notified immediately of any discrepancy. This drawing is copyright and remains the property of and AStudio Architecture.