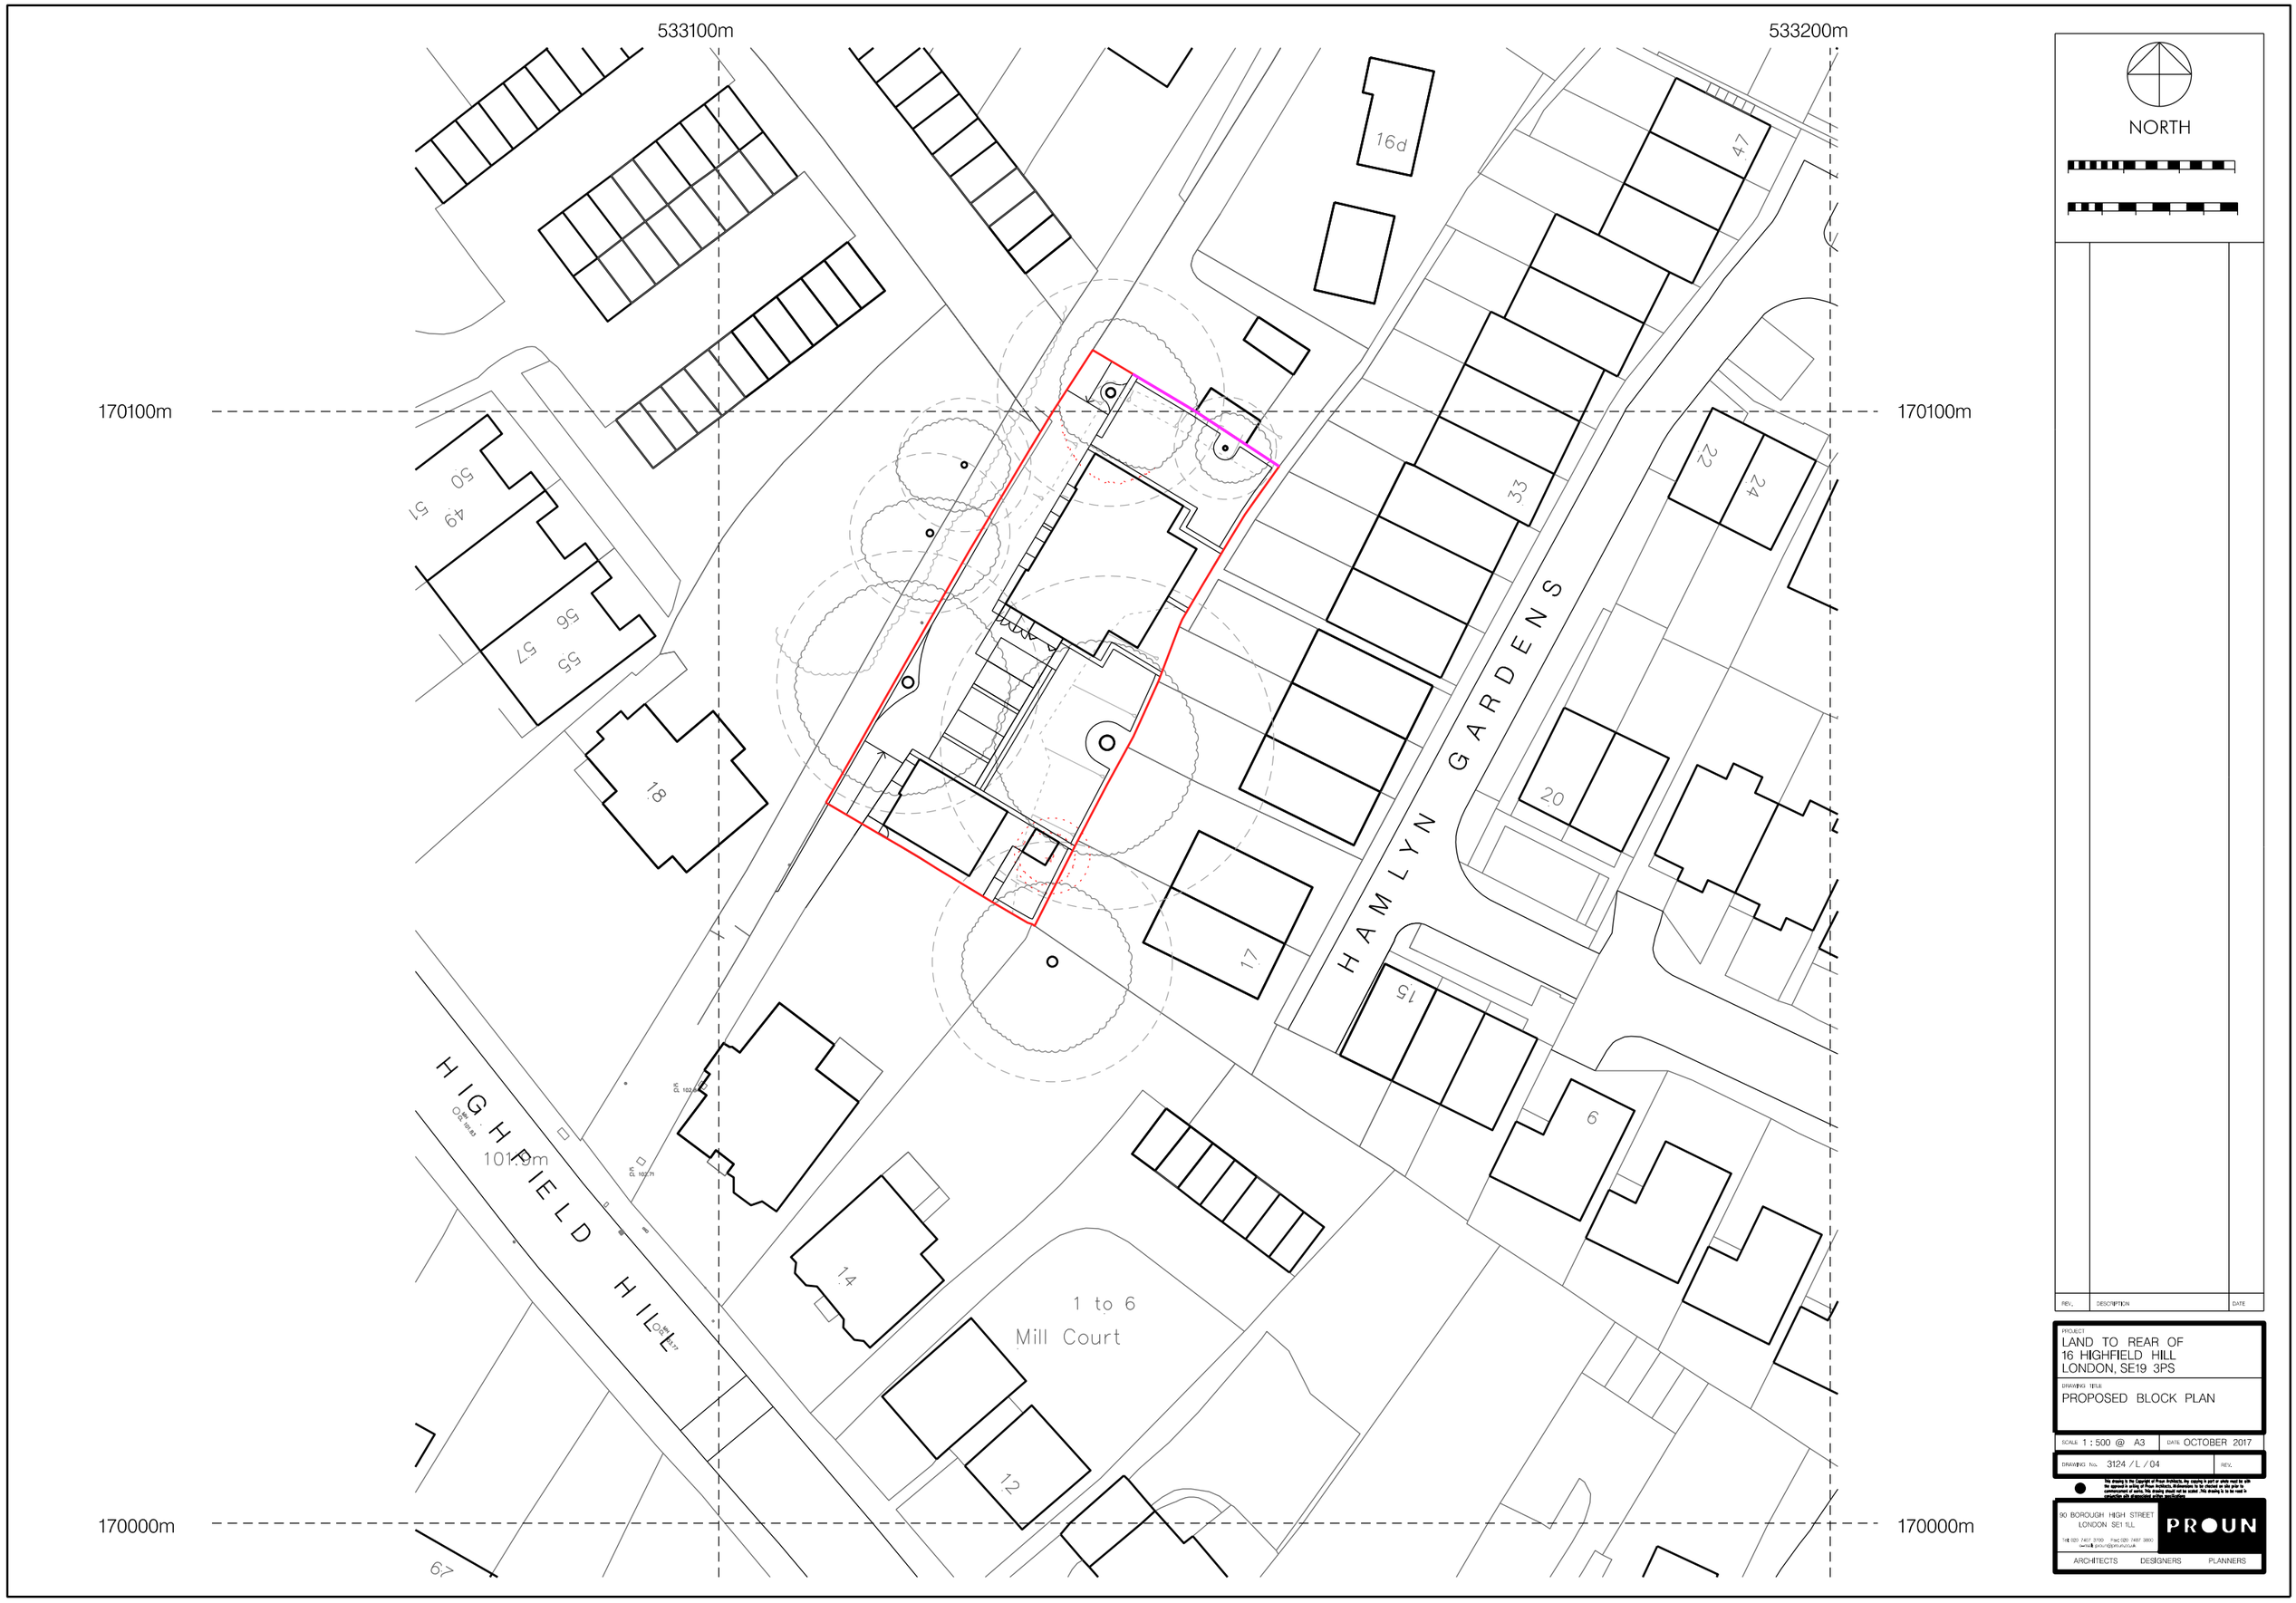

533100m
533200m
170100m
170100m
170000m
170000m
16d
47
33
22
24
20
17
15
9
18
14
12
67
50
49
51
56
57
55
HAMLYN GARDENS
HIGHFIELD HILL
101.9m
1 to 6
Mill Court
NORTH
REV.
DESCRIPTION
DATE
PROJECT
LAND TO REAR OF
16 HIGHFIELD HILL
LONDON, SE19 3PS
DRAWING TITLE
PROPOSED BLOCK PLAN
SCALE 1 : 500 @ A3
DATE OCTOBER 2017
DRAWING No. 3124 / L / 04
REV.
This drawing is the Copyright of Proun Architects. Any copying in part or whole must be with the approval in writing of Proun Architects. Dimensions to be checked on site prior to commencement of works. This drawing should not be scaled. This drawing is to be read in conjunction with all associated written specifications.
90 BOROUGH HIGH STREET
LONDON SE1 1LL
Tel: 020 7407 3700 Fax: 020 7407 3800
ARCHITECTS DESIGNERS PLANNERS
PROUN