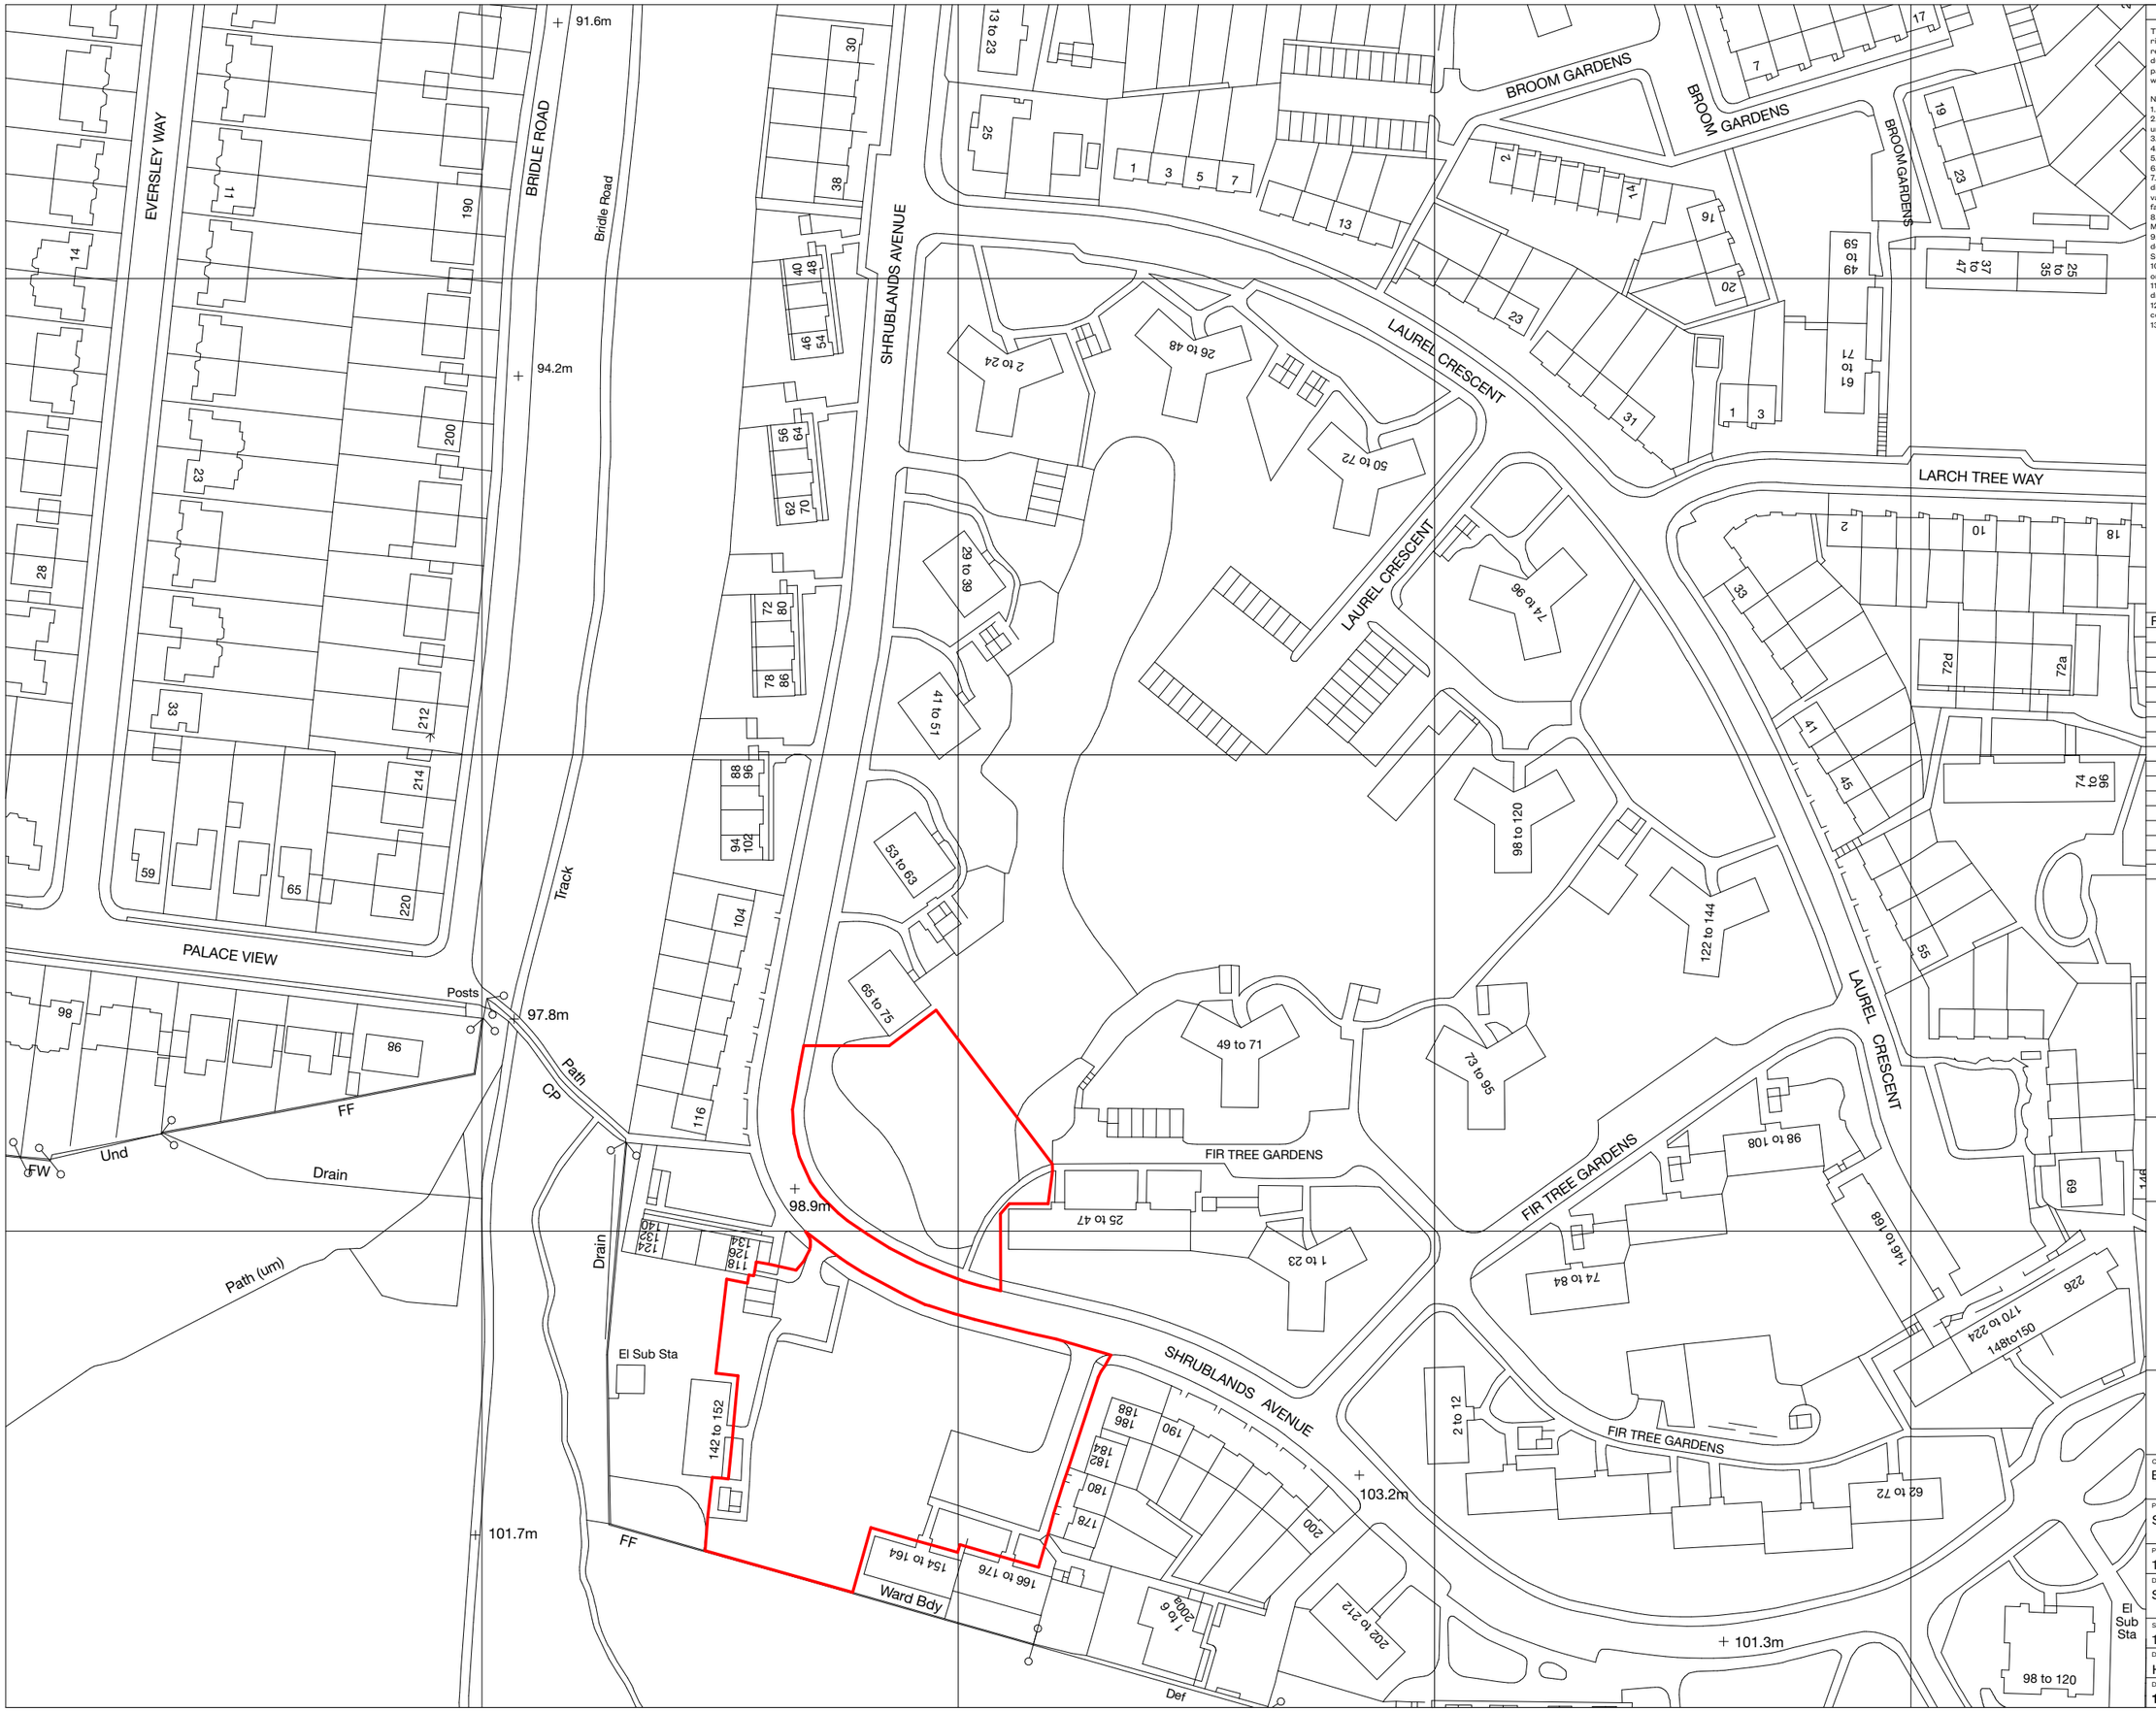

General Notes

The data contained in this document includes proprietary rights of Mæ. Any party in receipt of the document shall receive and hold the same in confidence and agrees not to duplicate or otherwise reproduce the document in whole or in part, nor disclose the contents of the same without the written consent of Mæ.

Notes:
1. Measurements are based on metric system.
2. All levels are in meters to Ordnance Datum Newlyn (ODN) unless noted otherwise.
3. Do not scale off the drawing and CAD file.
4. All shown figure dimensions are to be followed.
5. Do not use for construction unless expressly permitted.
6. This drawing shows design intent only.
7. Contractor should verify all conditions, levels and dimensions on site and notify contract administrator of any variations from dimensions before construction and/or fabrication.
8. Any discrepancies on this drawing should be reported to Mæ before proceeding to fabrication.
9. Drawings to be read in conjunction with all relevant documents, which include but are not exhaustive - MEP, Structures, shop/fabrication drawings and CDM documents.
10. This drawing may contain colour data. Please refer to original electronic document.
11. These are architectural drawings only. Refer to consultant drawings for further information.
12. Existing buildings to be measured on site and confirmed by contractor.
13. Also refer to accompanying Mæ Schedules and drawings.

Revision	Date	Description
P01	10/10/17	Planning Submission

Key Plan

Mæ

1 Naoroji Street · London · WC1X 0GB
+44 (0)20 7704 6060
office@mae.co.uk · www.mae.co.uk

CLIENT
Brick by Brick (Croydon) Ltd.

PROJECT NAME
Shrublands

PROJECT NO.	STAGE
1603	2+

DRAWING NAME
Site Location Plan

SCALE	DATE
1:1250 @ A1	10/10/2017

DRAWN BY	CHECKED BY	REV / STATUS
HC	OB	P01 FOR PLANNING

DRAWING NO.
1603-04-001