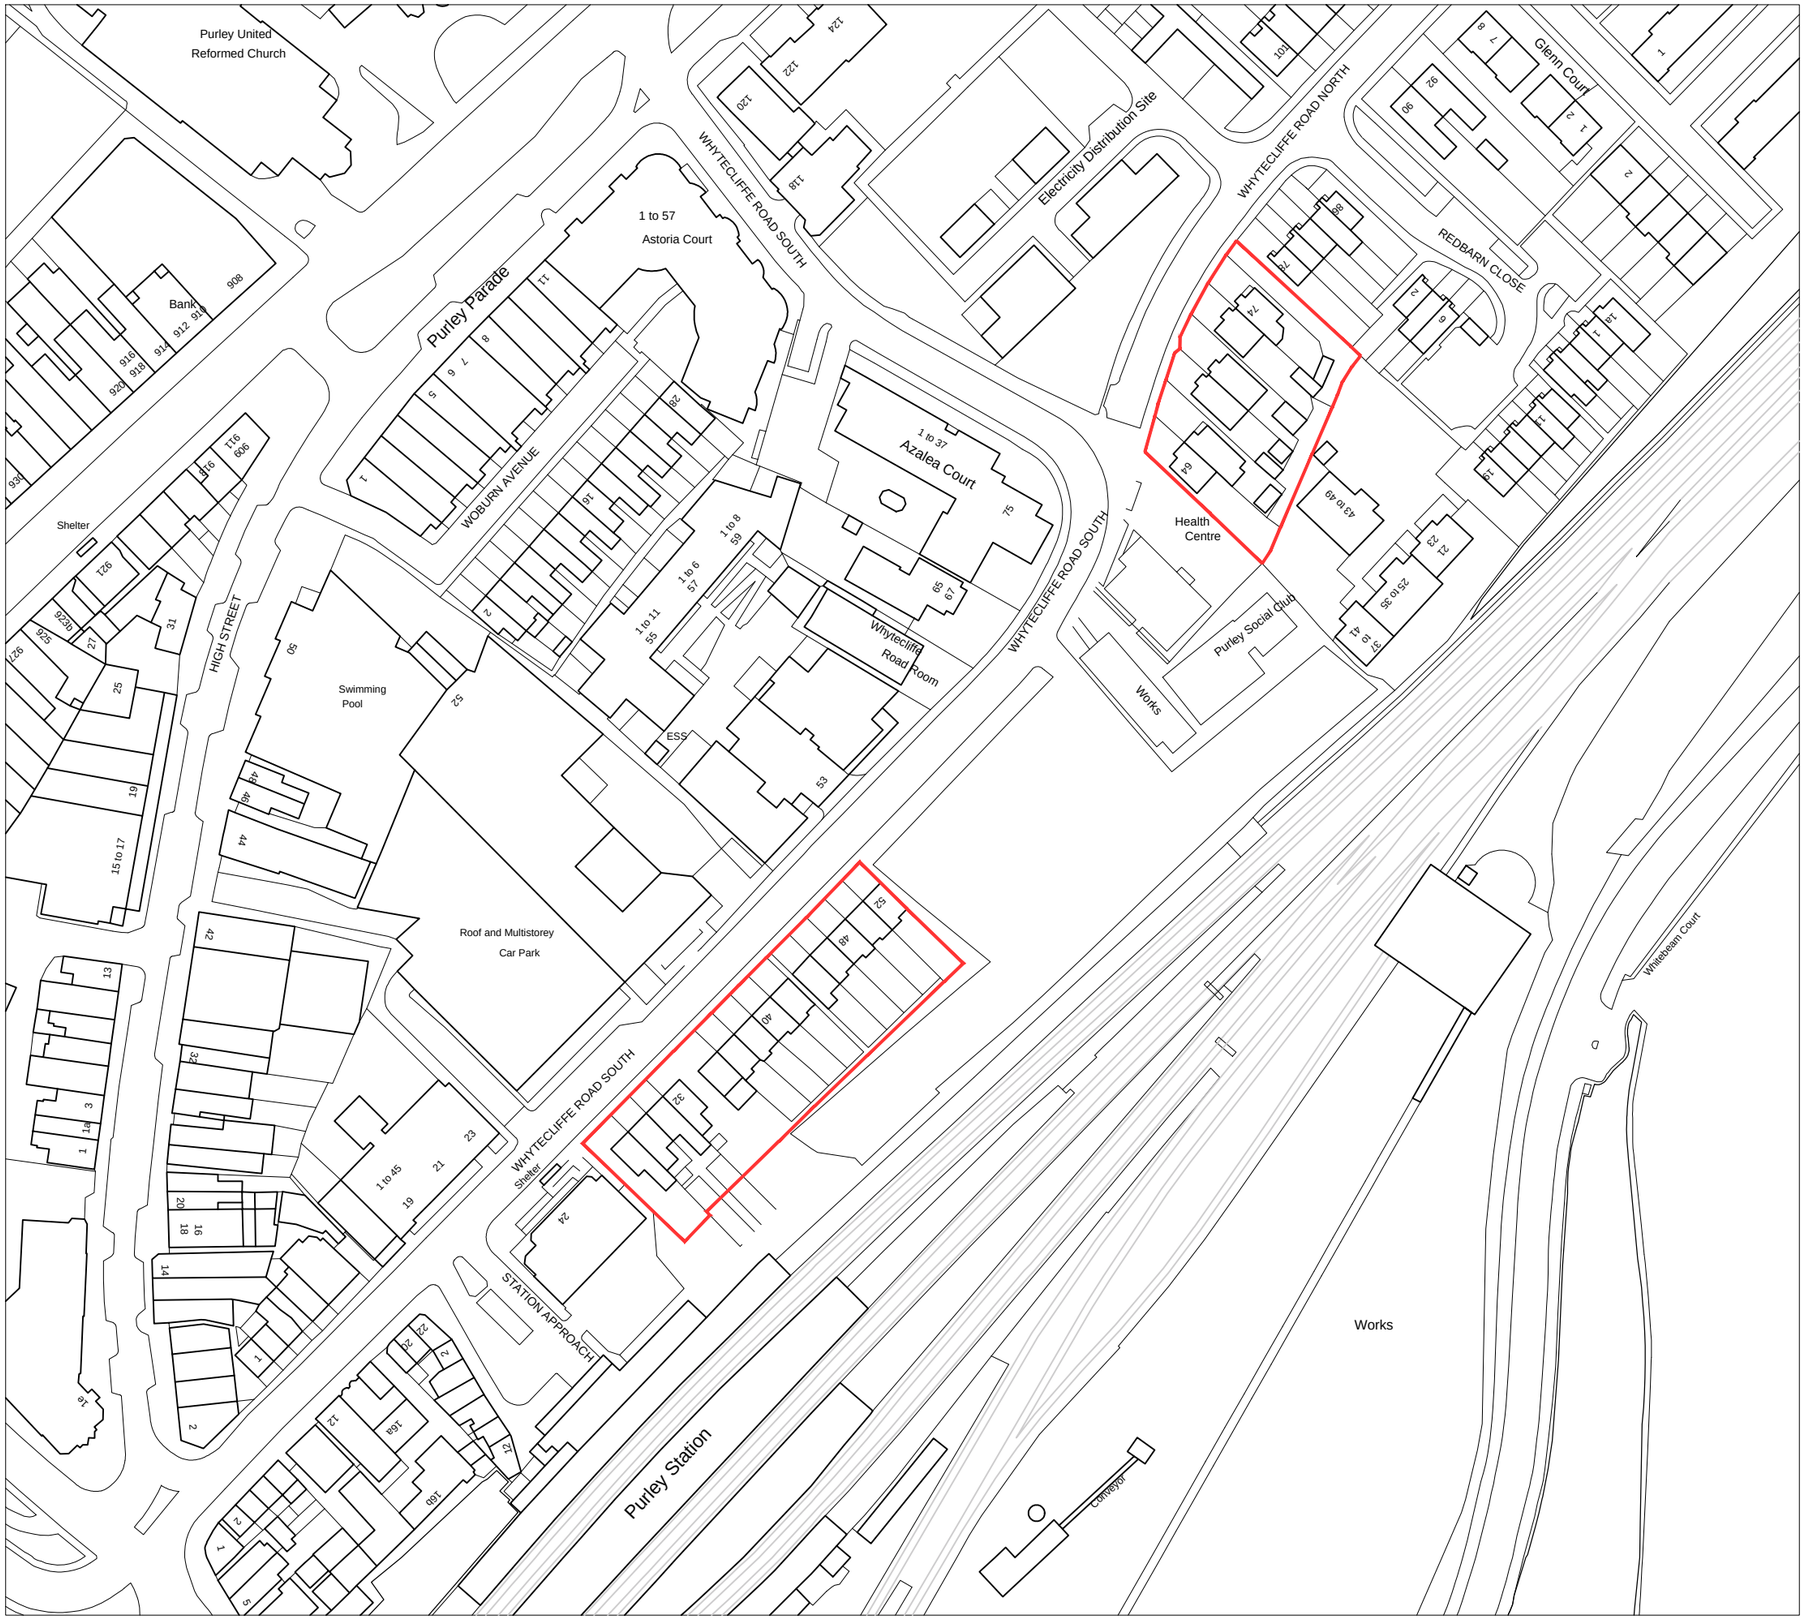


Do not scale this drawing. Contractor to confirm all dimensions on site. Notify architect immediately of any discrepancies.

Revisions:

00	AT	27.03.19	For Information

Key Plan

FORMATION ARCHITECTS

Winchester House 1-3 Brixton Road London SW9 6DE
T 020 7251 0781 **W** formationarchitects.co.uk

Project
Purley
64-74 Whytecliffe Road (Site A)
26-52 Whytecliffe Road (Site B-C)
Purley

Client
RAA Development Group Ltd.

Drawing Title
Location Plan

0 10 20 30 40 m

Drawn by	Checked by	Scale
AT	MT	1:1250@A3

Status
For Information

Job number	Drawing number	Revision
6665	**D1000**	**00**