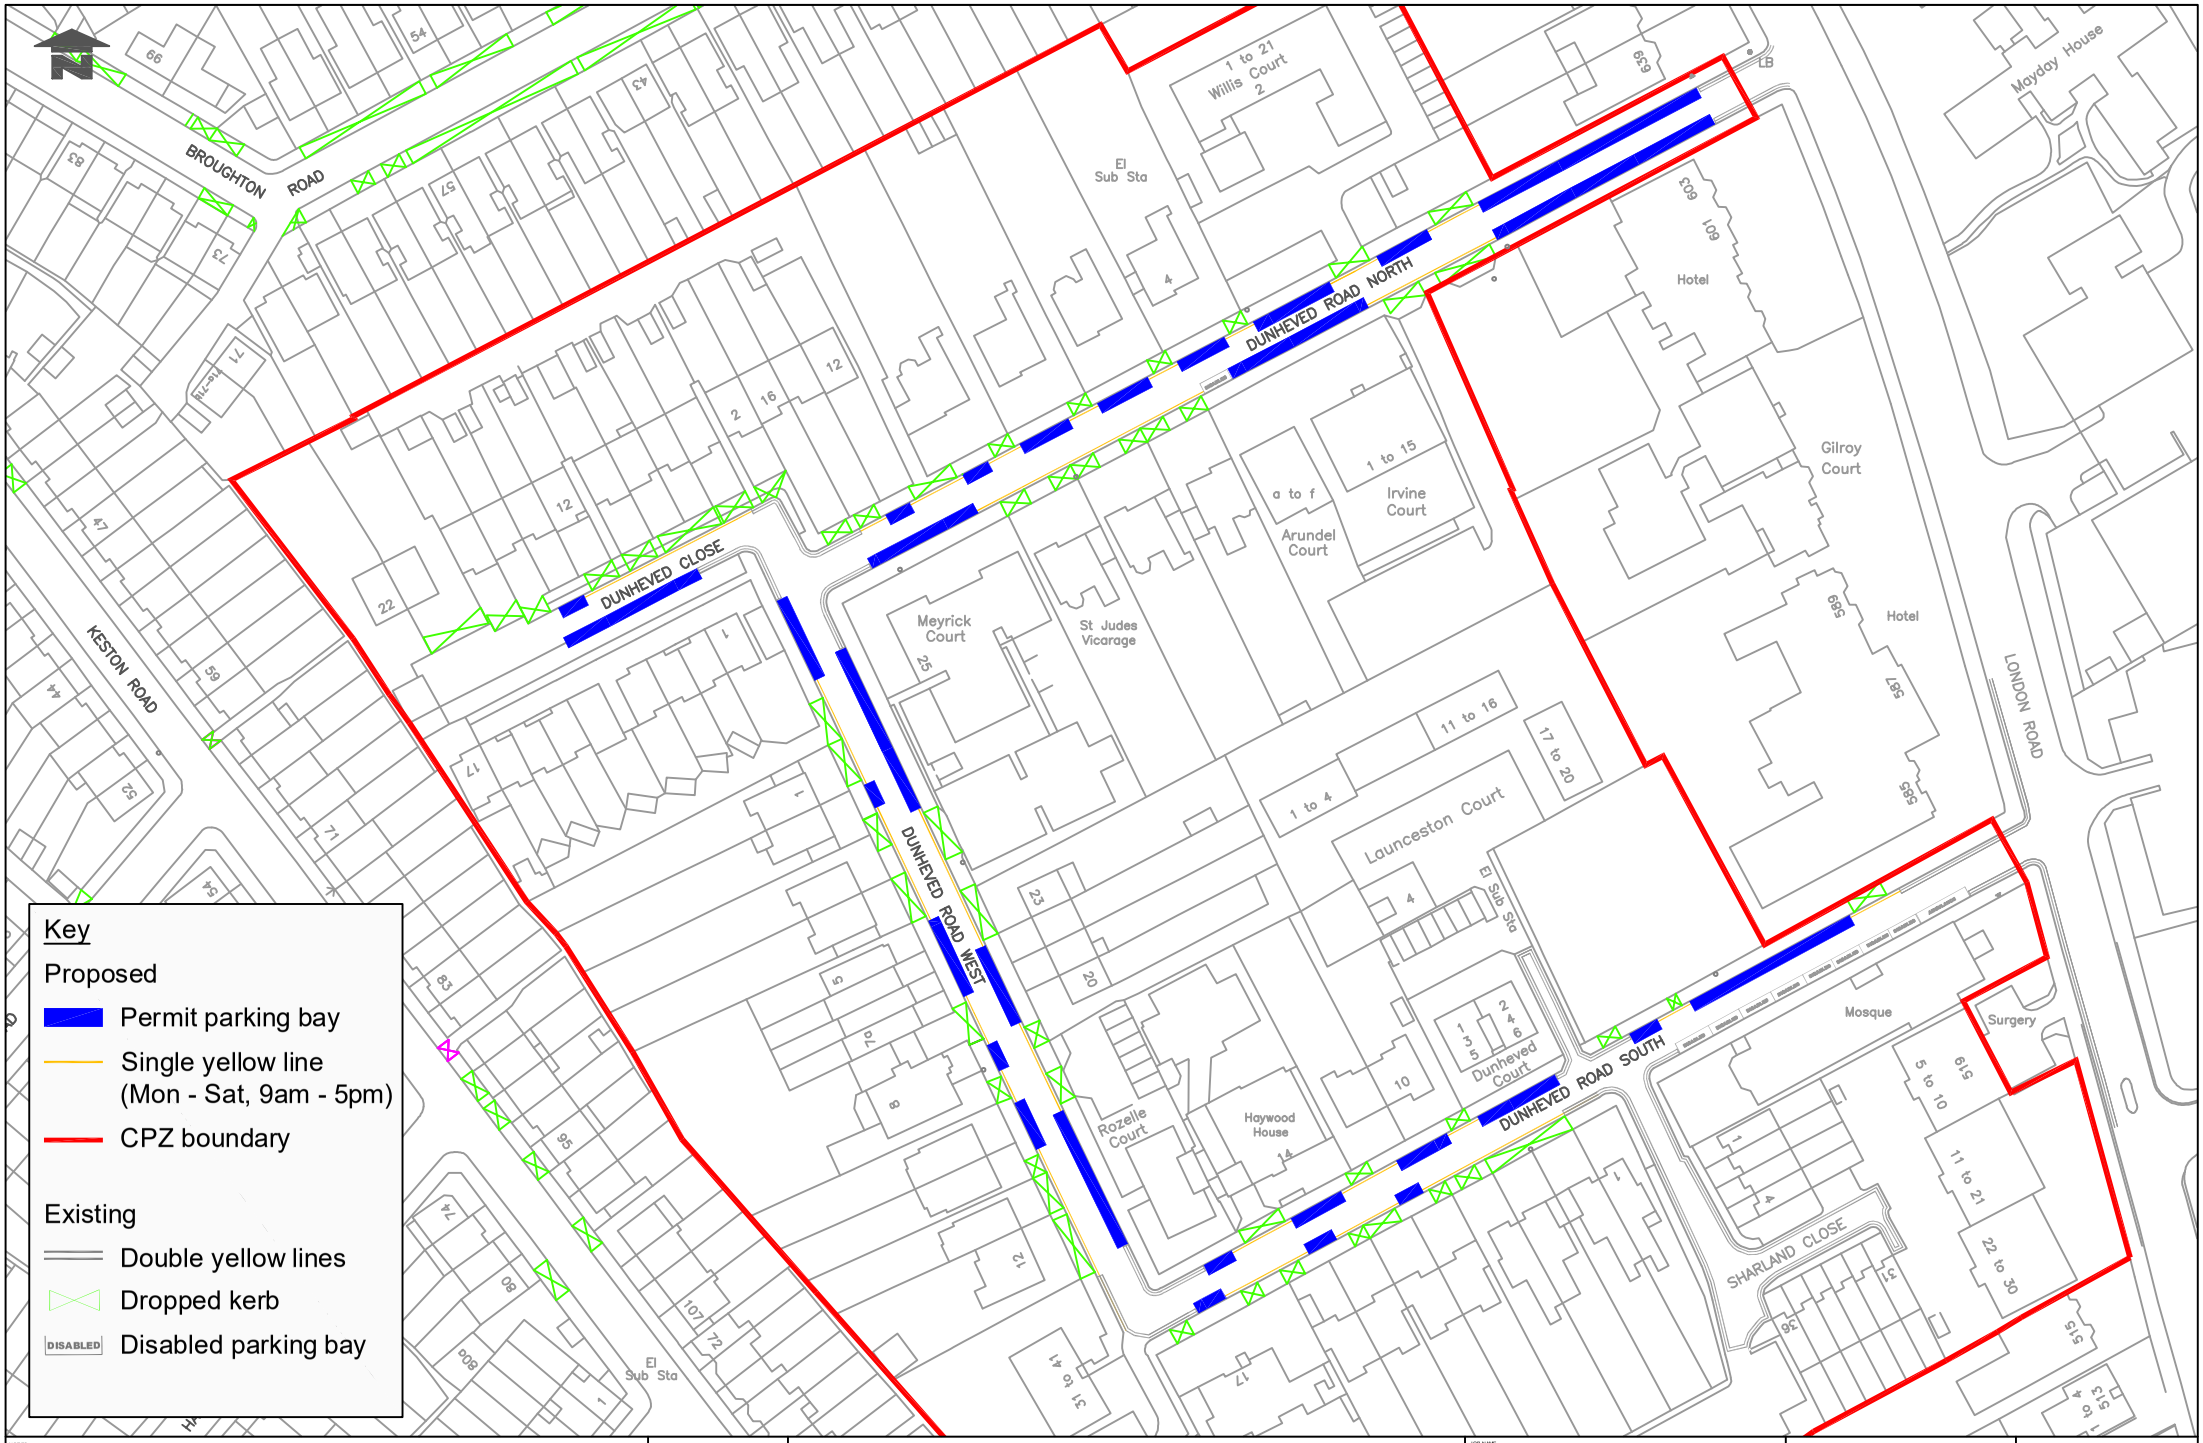

NOTES

THIS MAP IS REPRODUCED FROM ORDNANCE SURVEY MATERIAL WITH THE PERMISSION OF ORDNANCE SURVEY ON BEHALF OF THE CONTROLLER OF HER MAJESTY'S STATIONERY OFFICE © CROWN COPYRIGHT. UNAUTHORISED REPRODUCTION INFRINGES CROWN COPYRIGHT AND MAY LEAD TO PROSECUTION OR CIVIL PROCEEDINGS. LONDON BOROUGH OF CROYDON. LICENCE NO. 100017980. 2018

JOB NAME	DUNHEVED ROADS AREA CPZ
DRAWING TITLE	PROPOSED DESIGN LAYOUT
DESIGNER	OT
VERIFIED	DW
SCALE AT A2	NTS
DATE	06/01/20

PLACE DEPARTMENT
PUBLIC REALM
DIRECTOR - STEVE ILES

HIGHWAY IMPROVEMENTS

DRAWING NO.
PD-421a